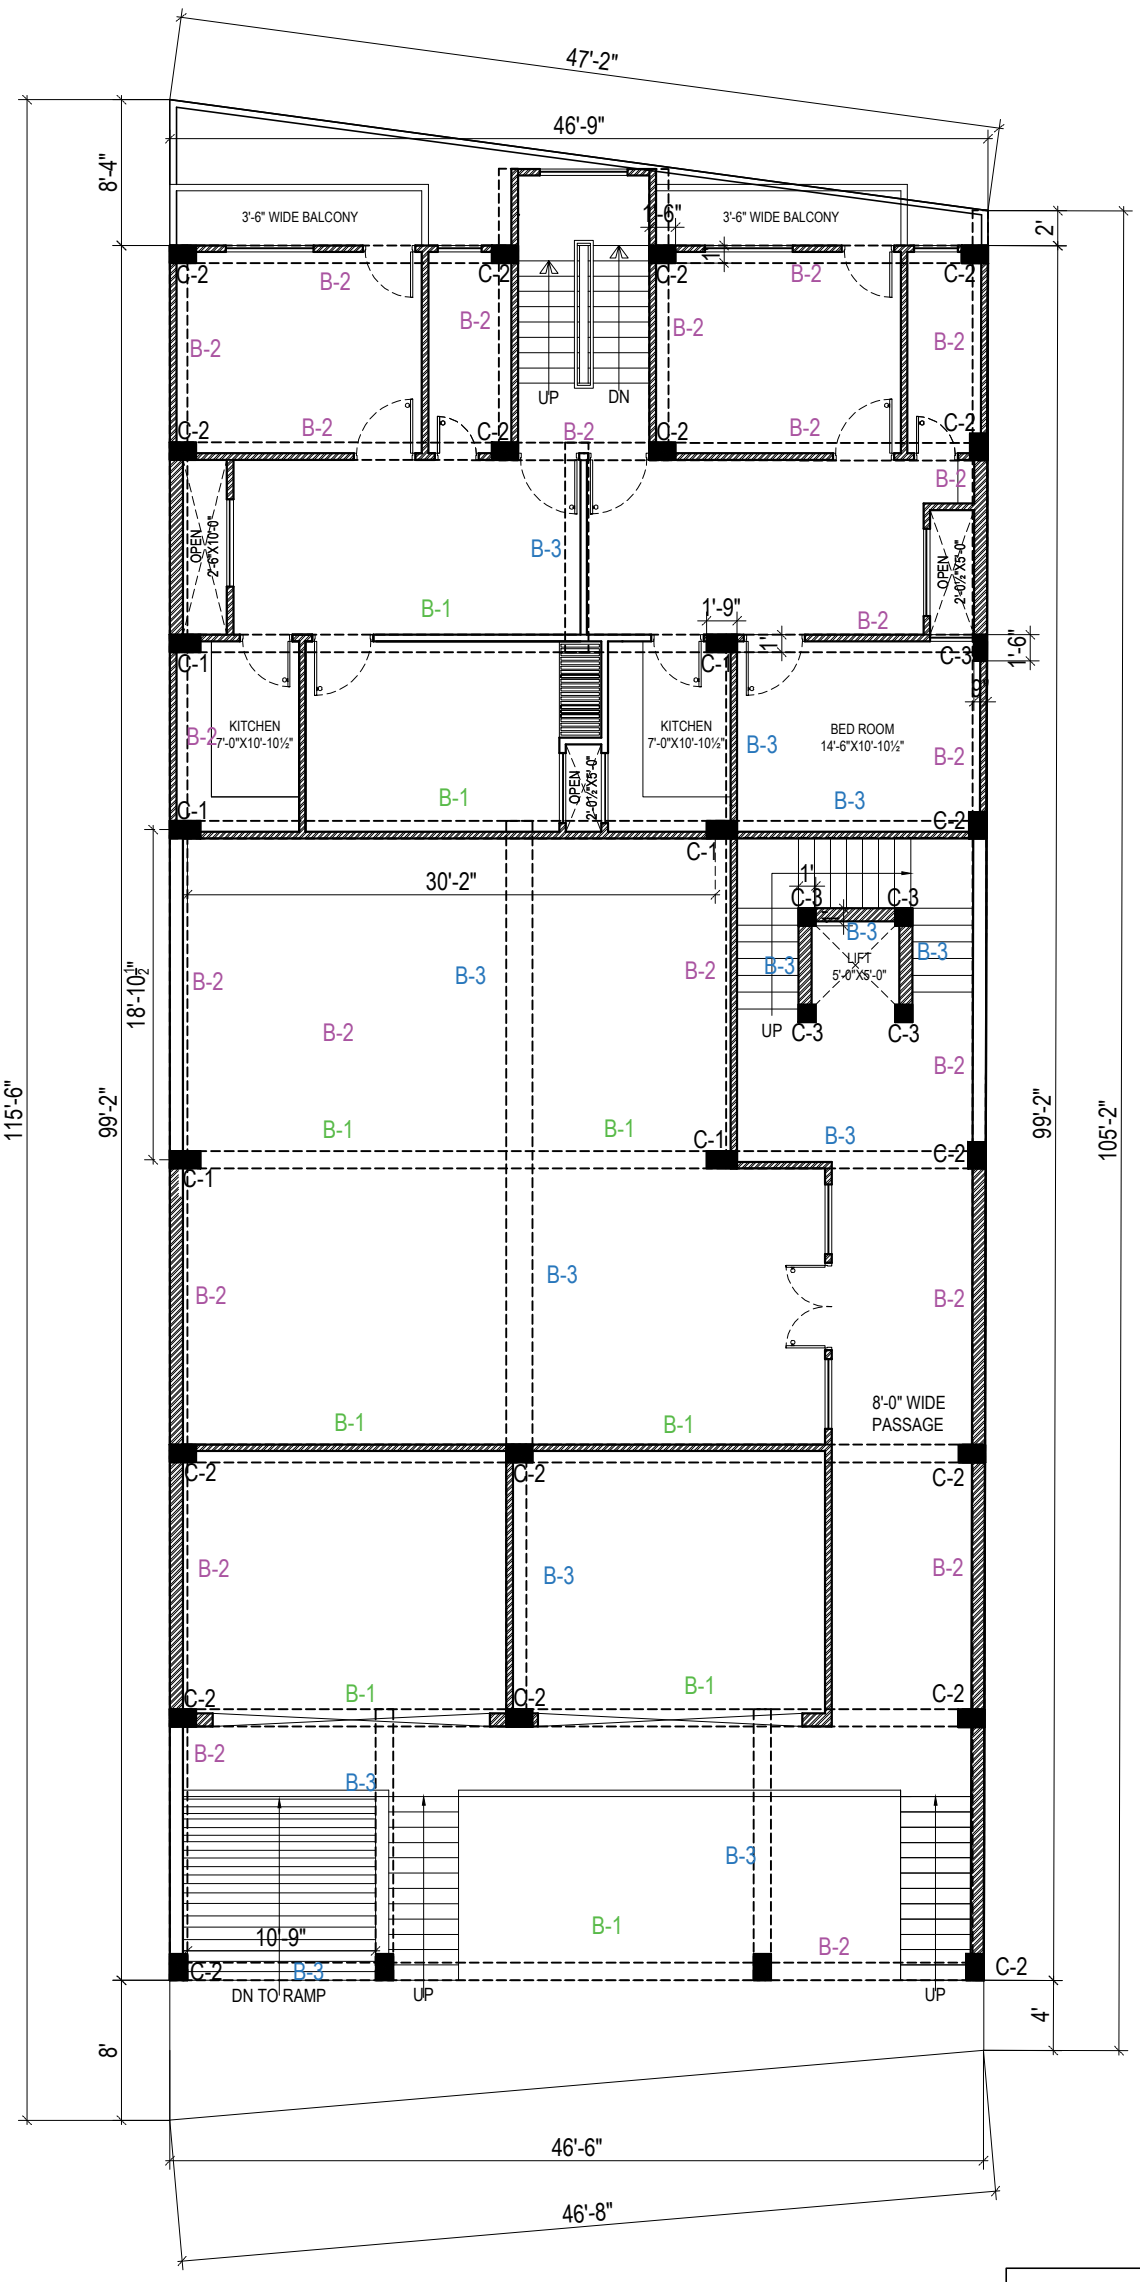

UPPER GROUND FLOOR PLAN

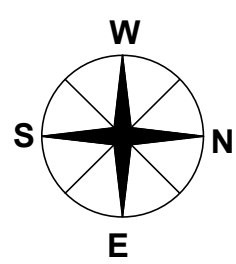

NORTH

OWNER

GENERAL NOTES :-

1- ALL DIMENSIONS ARE IN INCH UNLESS NOTED OTHERWISE.
2- NO DIMENSIONS ARE TO BE SCALED FROM THIS DRAWING.
3- CONTRACTORS MUST VERIFY ALL DIMENSIONS ON SITE BEFORE COMMENCING OF WORK.
4- IN CASE OF ANY DIFFERENCE IN DIMENSIONS AND LEVELS BETWEEN ARCHITECTURAL AND STRUCTURAL DRAWINGS CONTRACTOR SHOULD SEEK THE CLARIFICATION BEFORE PROCEEDING.

STRUCTURAL NOTES :-

1- CONCRETE GRADE WILL BE M 25.
2- COVER TO OUTER LAYER OF MAIN REINFORCEMENT SHALL BE SPECIFIED BELOW OR DIA OF MAIN REINFORMENT BAR WHICHEVER IS GREATER(UNLESS NOTED OTHERWISE.)
a) IN FOOTINGS -50mm
b) IN COLUMNS -40mm
c) IN BEAMS & SLAB EDGES-25mm OR TWICE THE DIA. MAIN REINF. BAR.
d) IN SLABS -20mm.
3- ALL REINFORCEMENT WILL BE HSD FE-500D STEEL CONFIRMING TO IS 1786-2008 OR LATEST UNLESS NOTED OTHERWISE.
4- READ THIS DRAWING INCONJUNCTION WITH RELEVANT ARCH. & STRUCTURAL DRG., PLUMBING DRG., SERVICES ETC.

	DATE	
Drawings issues		

REVISION

FOR MR. Sanjay Upadhyay

PROJECT:-
Varanasi

TITLE:
BEAM & SLAB

SCALE	DATE	
1:100(A3)	04.05.25	
DRAWING NO. 01/RLR/IT-01(IT)	DESIGN R.C.	DRAWN Er. Milan
PRE-GFC	REV. R0 / REV.DATE	CHECKED BY Er.DIVYA SAGAR

SAGAR CONSTRUCTION GROUP

structural consultant -

SAGAR CONSTRUCTION GROUP
Regd.Off. :
236 First Floor Bank of Baroda
New Arya Nagar, Ghaziyabad-201002
MOB-9219881636, 8005127006
E-MAIL :info@scgroups.in
WEB- https://scgroups.in/
Branch Off.:H.N.- 236 Washelleyganj, Mirzapur-231001