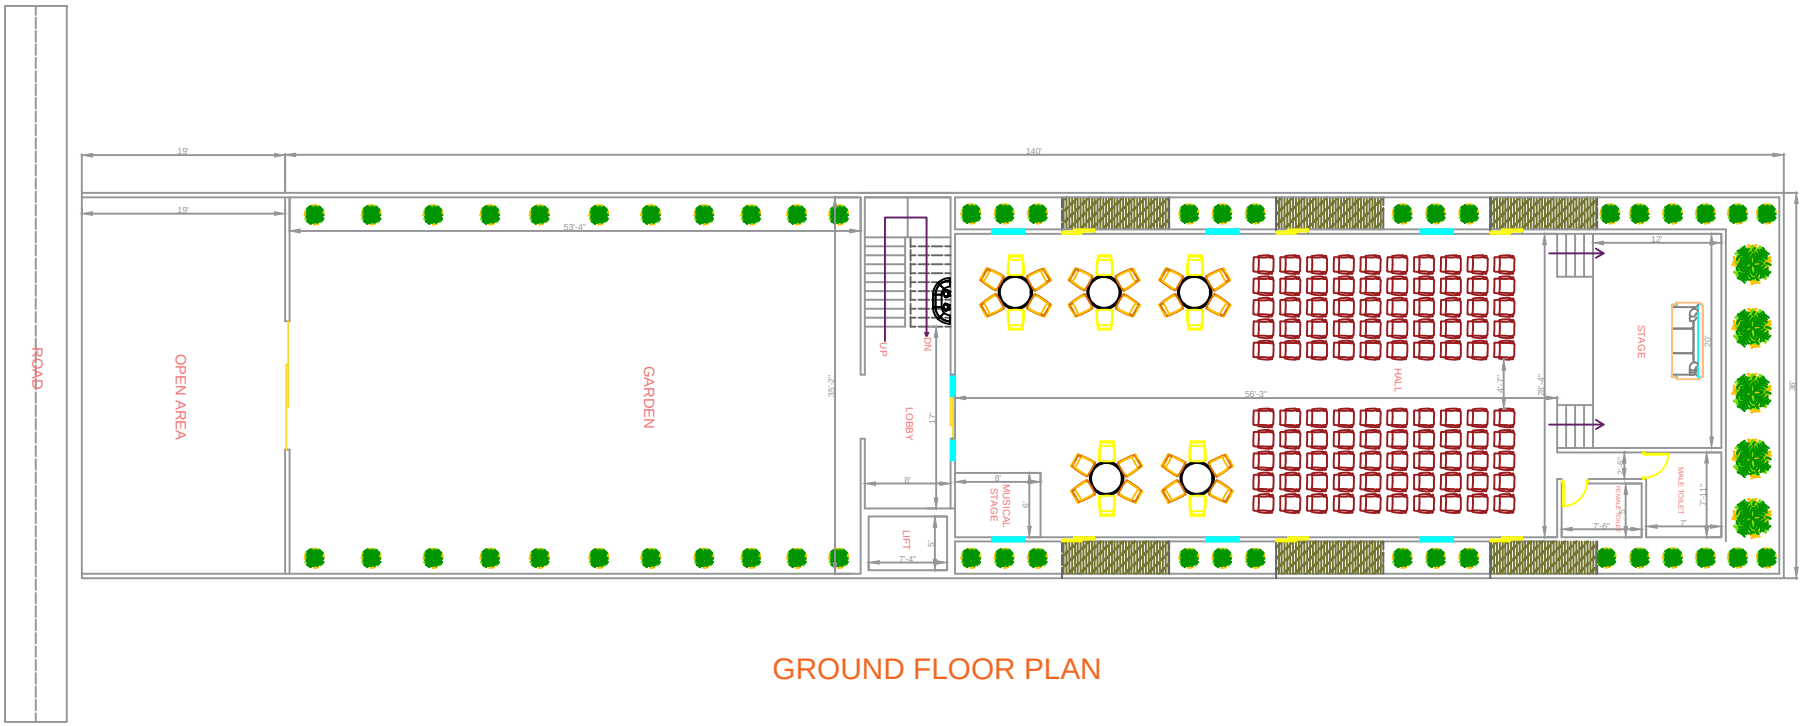

GROUND FLOOR PLAN

PROJECT	Sheet Title	Dir. Line	Date of Issue		Drg by	S.No.	R.No.	Date	Description	By
Proposed Residential Layout For DEEP CHANDRA DWIVEDI	FLOOR PLAN		24/03/2025	FLOOR HT. +13'-0"	ER. Vishal Sonkar					
DRAWING NO. 01/RLR/HL-01(HL)	DESIGN R.C.		SCALE 1:100(A3)		Checked by ER. Divya Sagar					

SAGAR CONSTRUCTION GROUP
Regd.Off. :
f-234 lado sarai -110030
MOB-9219881636, 8005127006
E-MAIL :pdmdesign6@gmail.com
WEB- www.pdmdesign.com
Branch Off. : Washliganj, Mirzapur